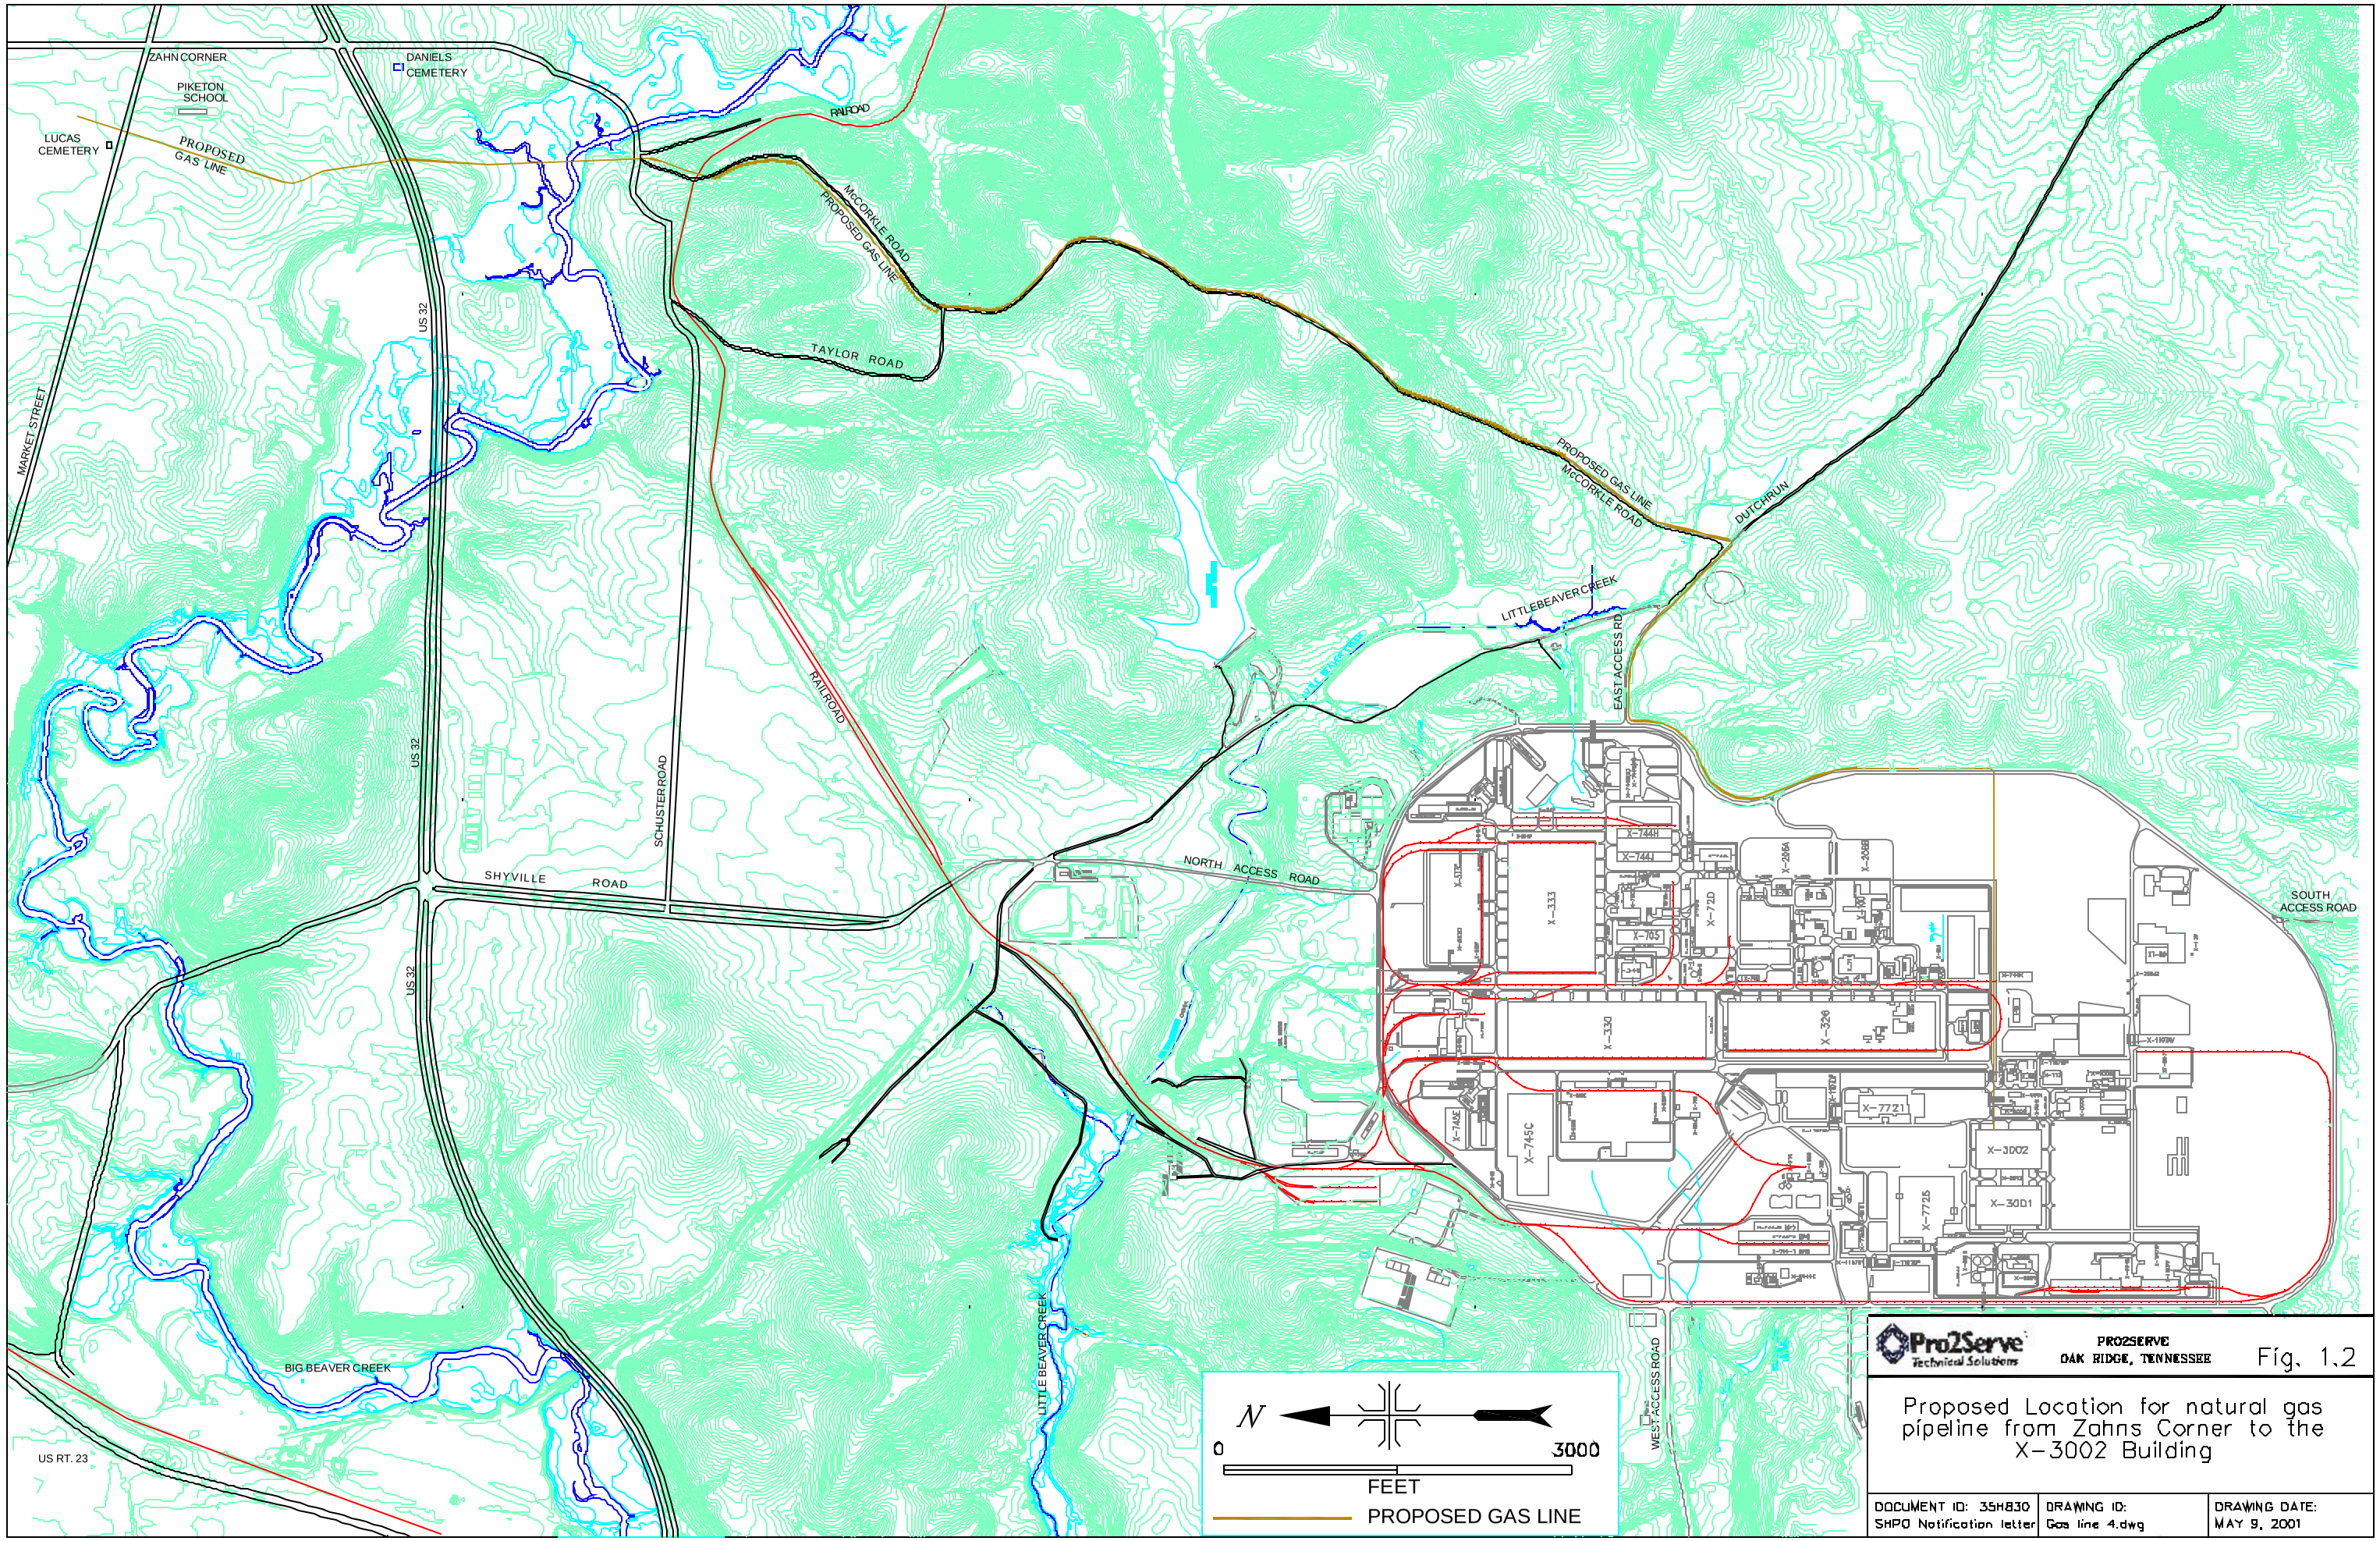


Pro2Serve Technical Solutions

PRO2SERVE
OAK RIDGE, TENNESSEE

Fig. 1.2

Proposed Location for natural gas pipeline from Zahns Corner to the X-3002 Building

| DOCUMENT ID: 35H830 | DRAWING ID: | DRAWING DATE: |
|---|---|---|
| SHPO Notification letter | Gas line 4.dwg | MAY 9, 2001 |